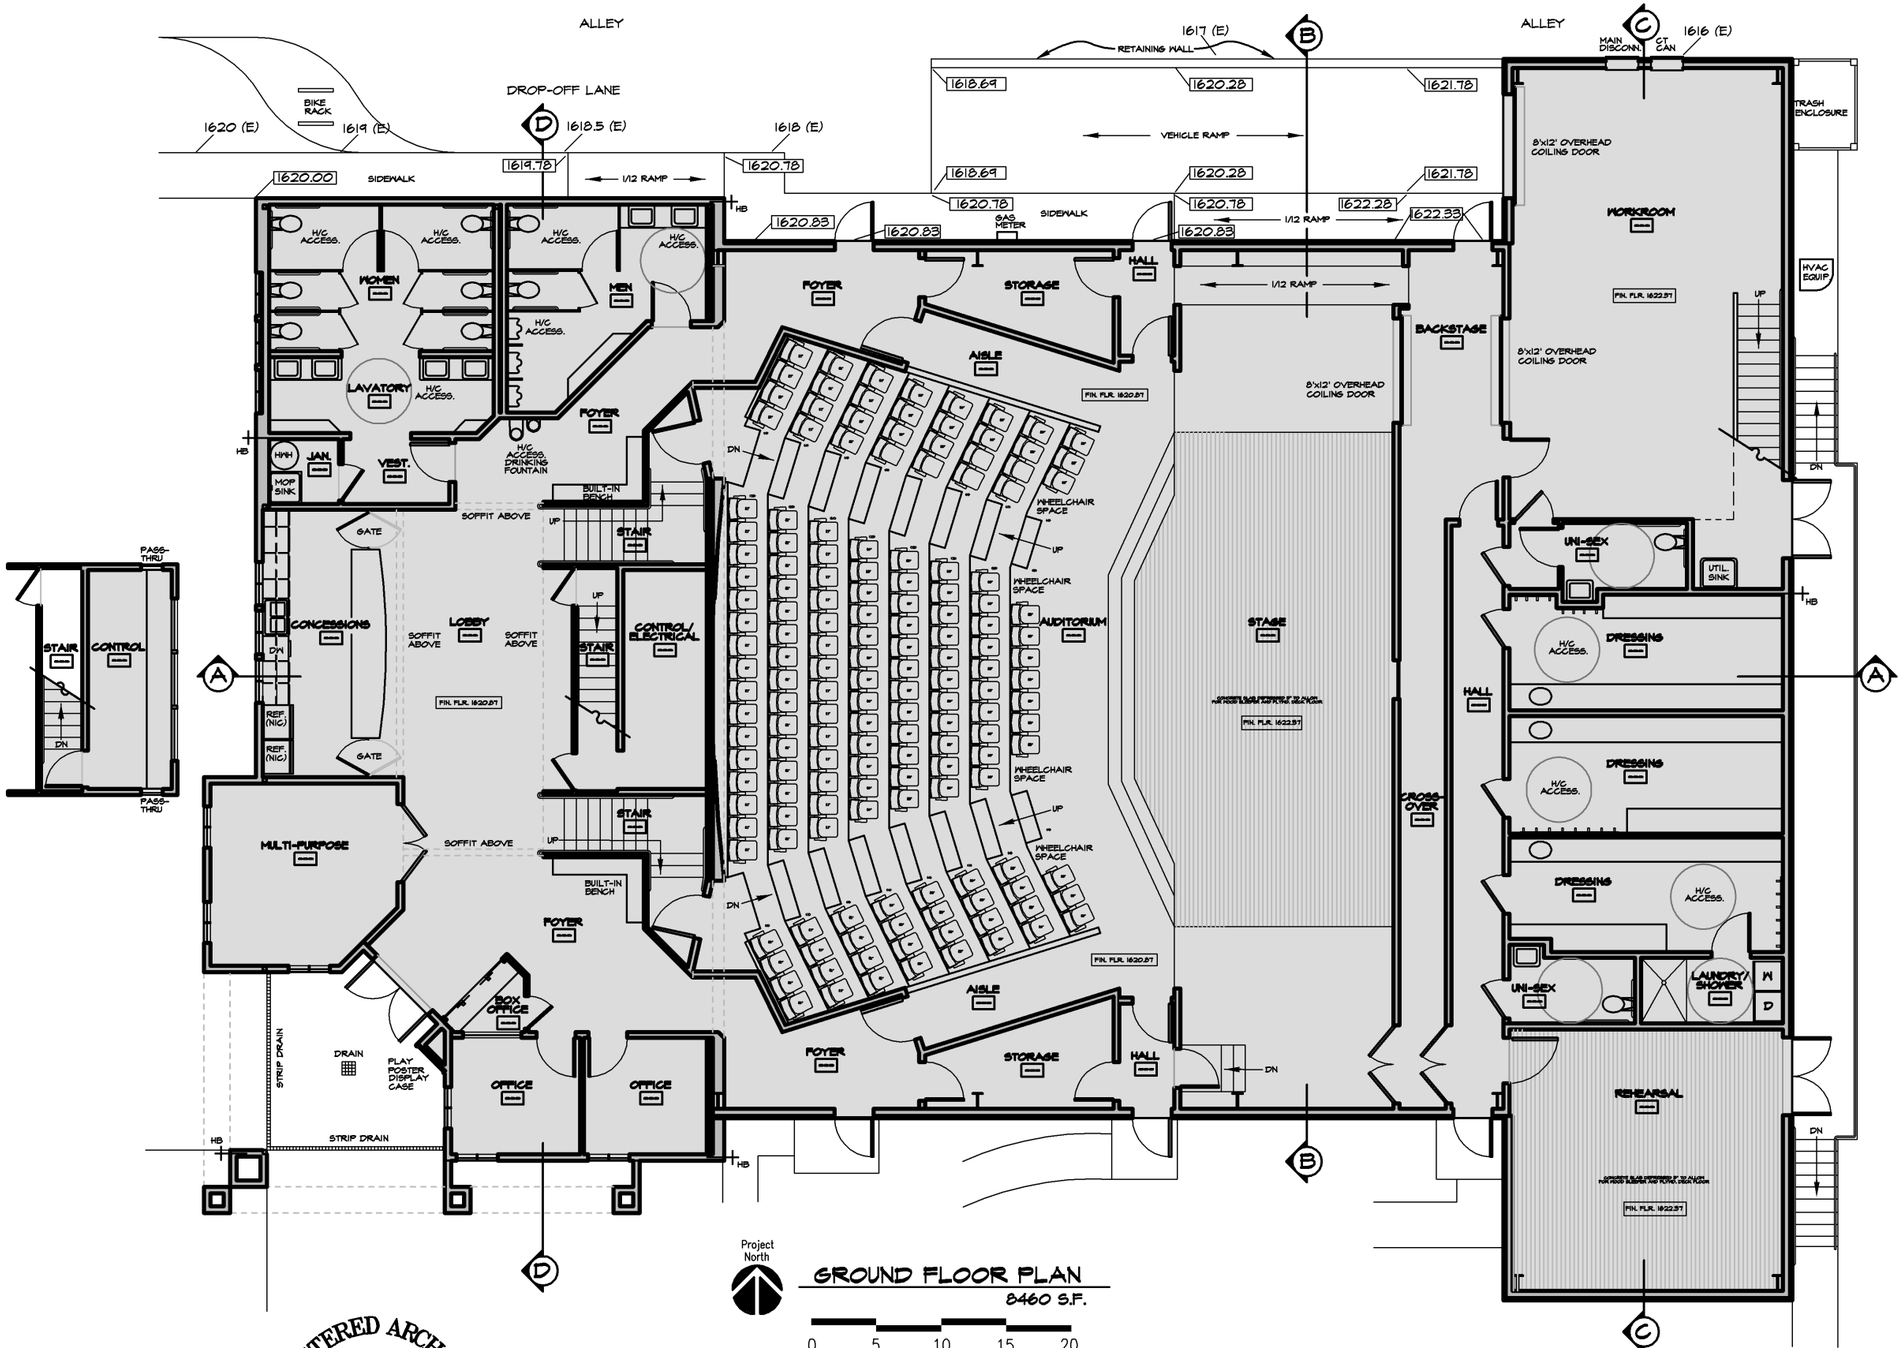

Project North

GROUND FLOOR PLAN

8460 S.F.

0 5 10 15 20

Bruce Richey, Architect, AIA
149 Clear Creek Drive, Suite 201
Ashland, OR 97520

TEL (541) 488-9144
EMAIL bwrichey@oregonarchitect.com
WEBSITE www.oregonarchitect.com

REGISTERED ARCHITECT
BRUCE W. RICHEY
ASHLAND, OREGON
STATE OF OREGON